LOCATION PLAN
124 SOUTH MAIN STREET
SEABROOK, NH

SCALE: 1"=20' AS OF JUNE 2004

PREPARED BY STOCKTON SERVICES
PO BOX 1306, HAMPTON, NH 603 929-7404

OWNER OF RECORD:
TROY D. & COLLEEN CAMPBELL
124 SOUTH MAIN ST, SEABROOK, NH 03874
DEED REF: RCRD 4230-0907
LOT AREA: 0.20 ACRE±
TAX MAP 16 LOT 39

STATE OF NEW HAMPSHIRE
LICENSED LAND SURVEYOR
752
ANNE W. BIALOBRZESKI
SURVEYOR

12/27/2012

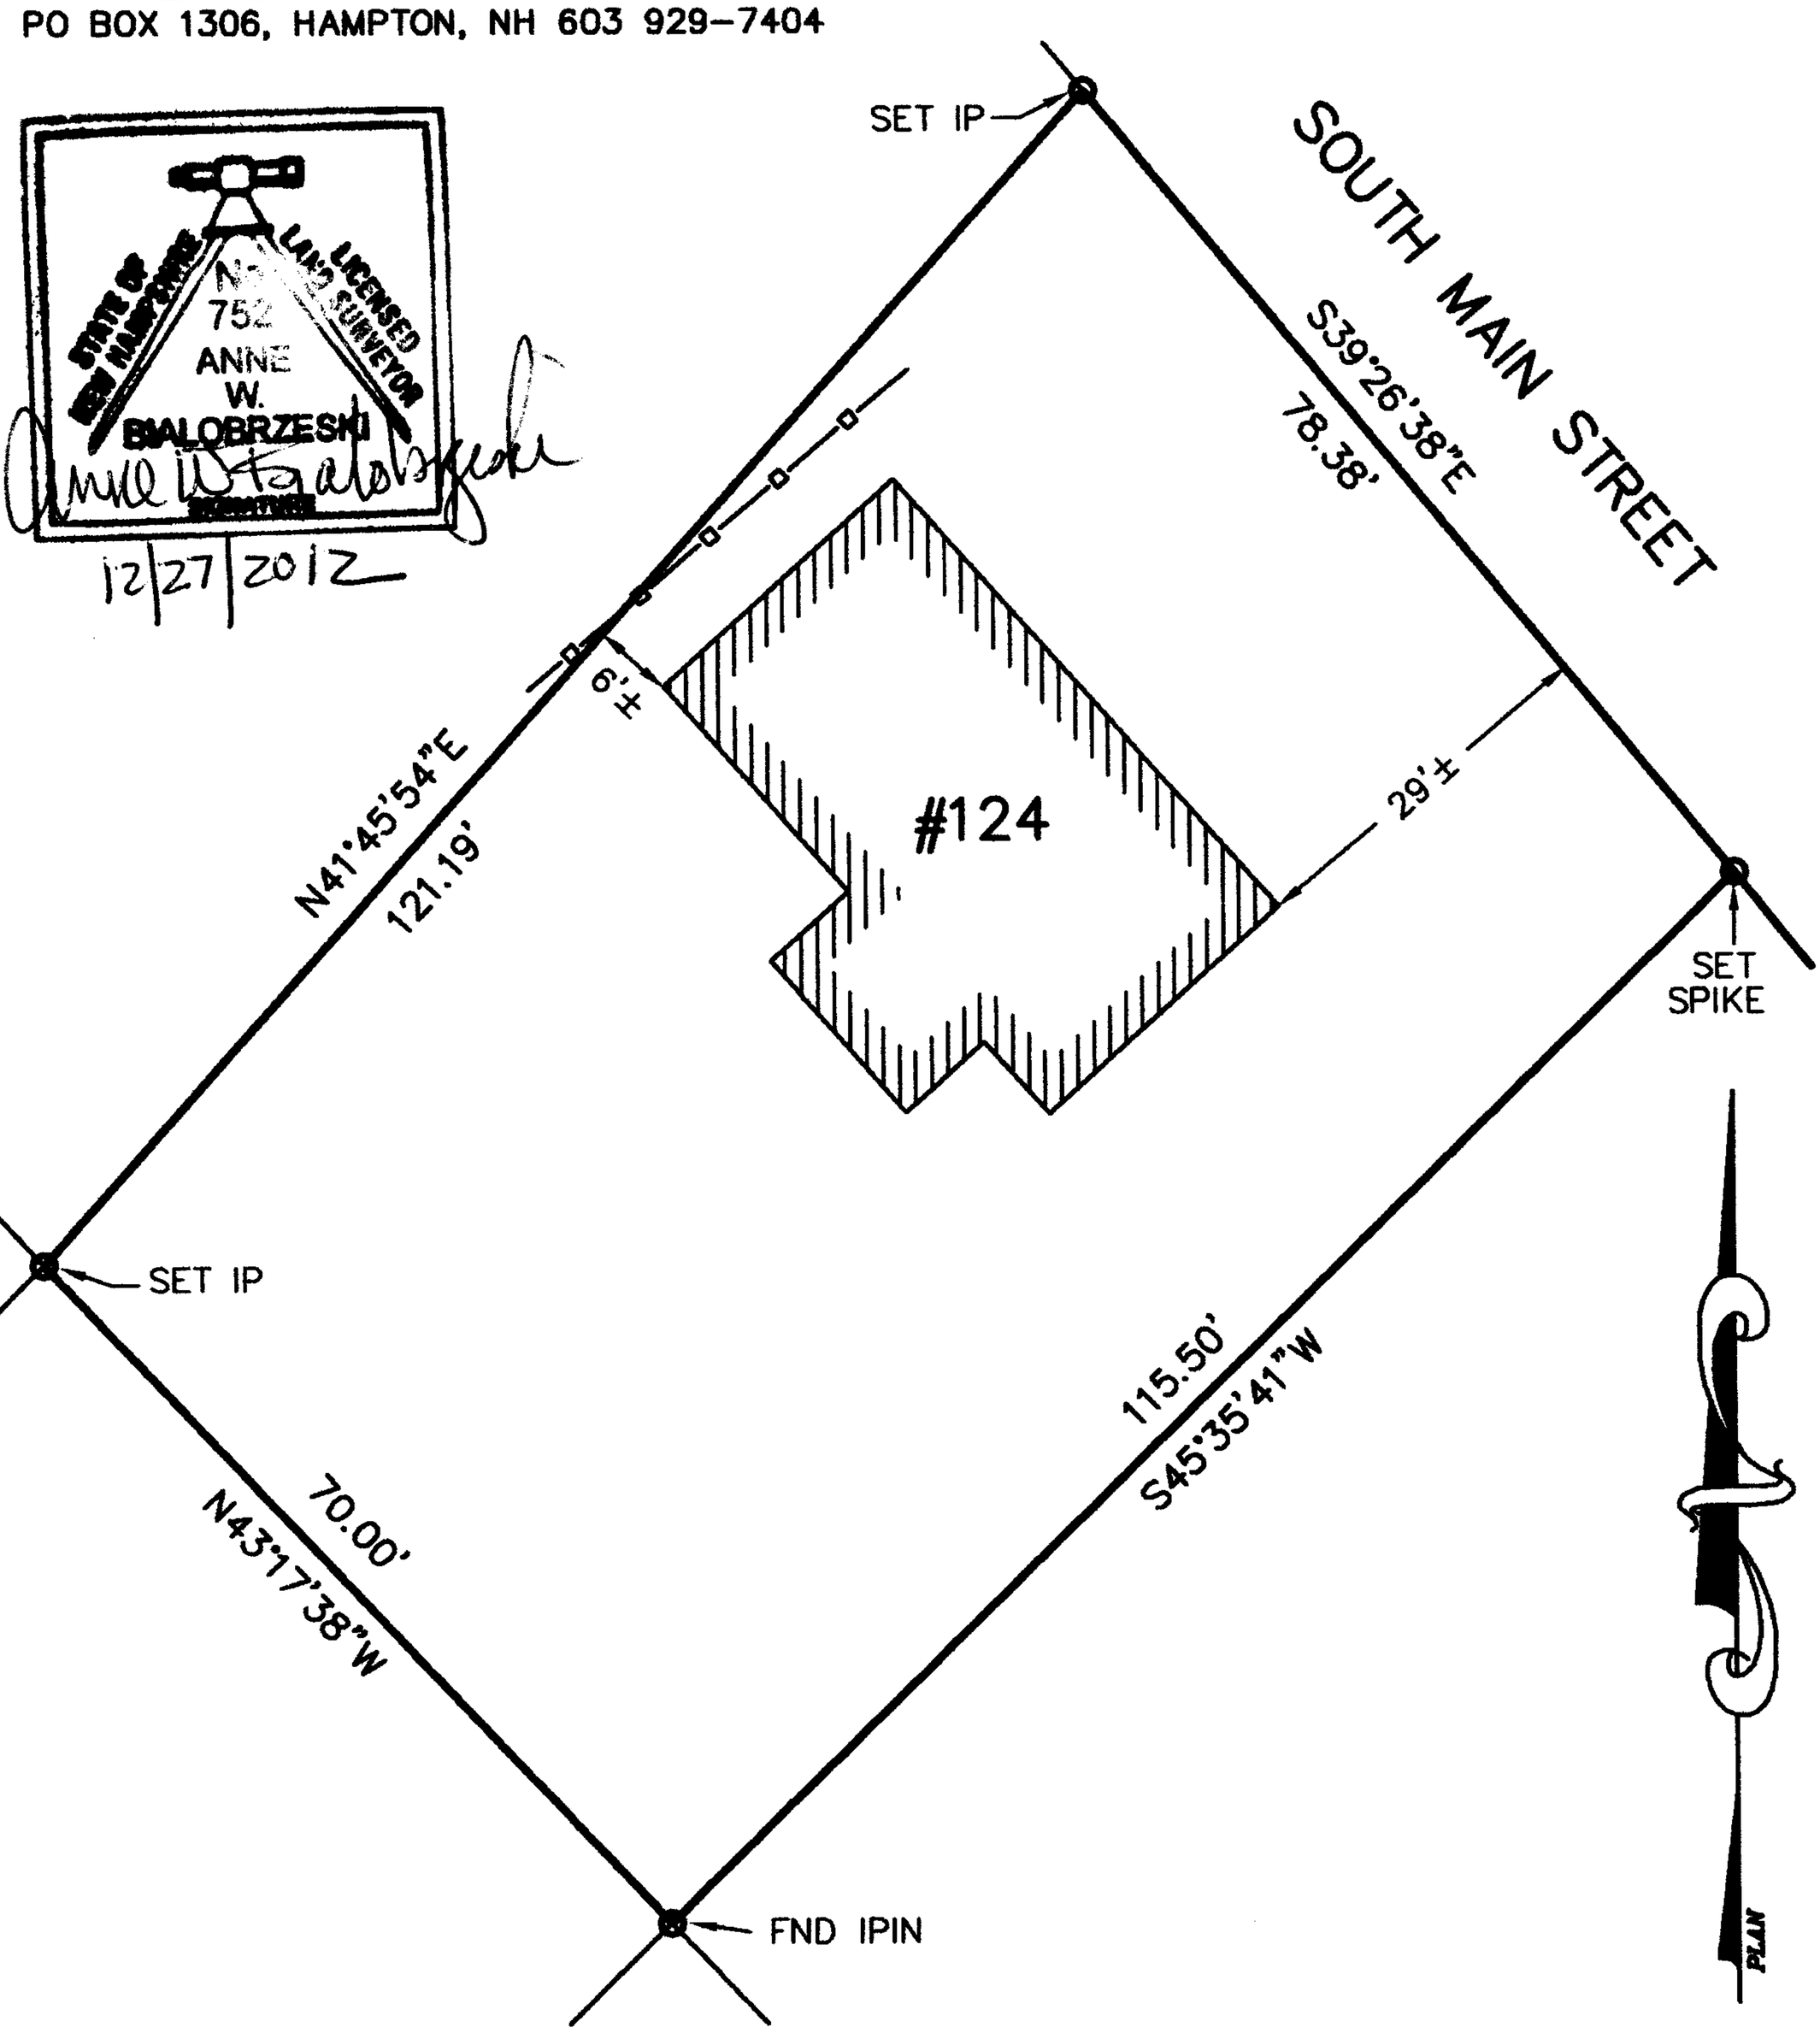

THIS PLAN IS BASED ON FIELD SURVEY AND LOT STAKE-OUT PERFORMED IN JUNE 2004. LOCATIONS SHOWN ARE FROM DATE OF SURVEY. THIS PLAN IS NOT INTENDED TO REPRESENT ALL IMPROVEMENTS EXISTING ON THE LOT AT THAT TIME.

422-2012